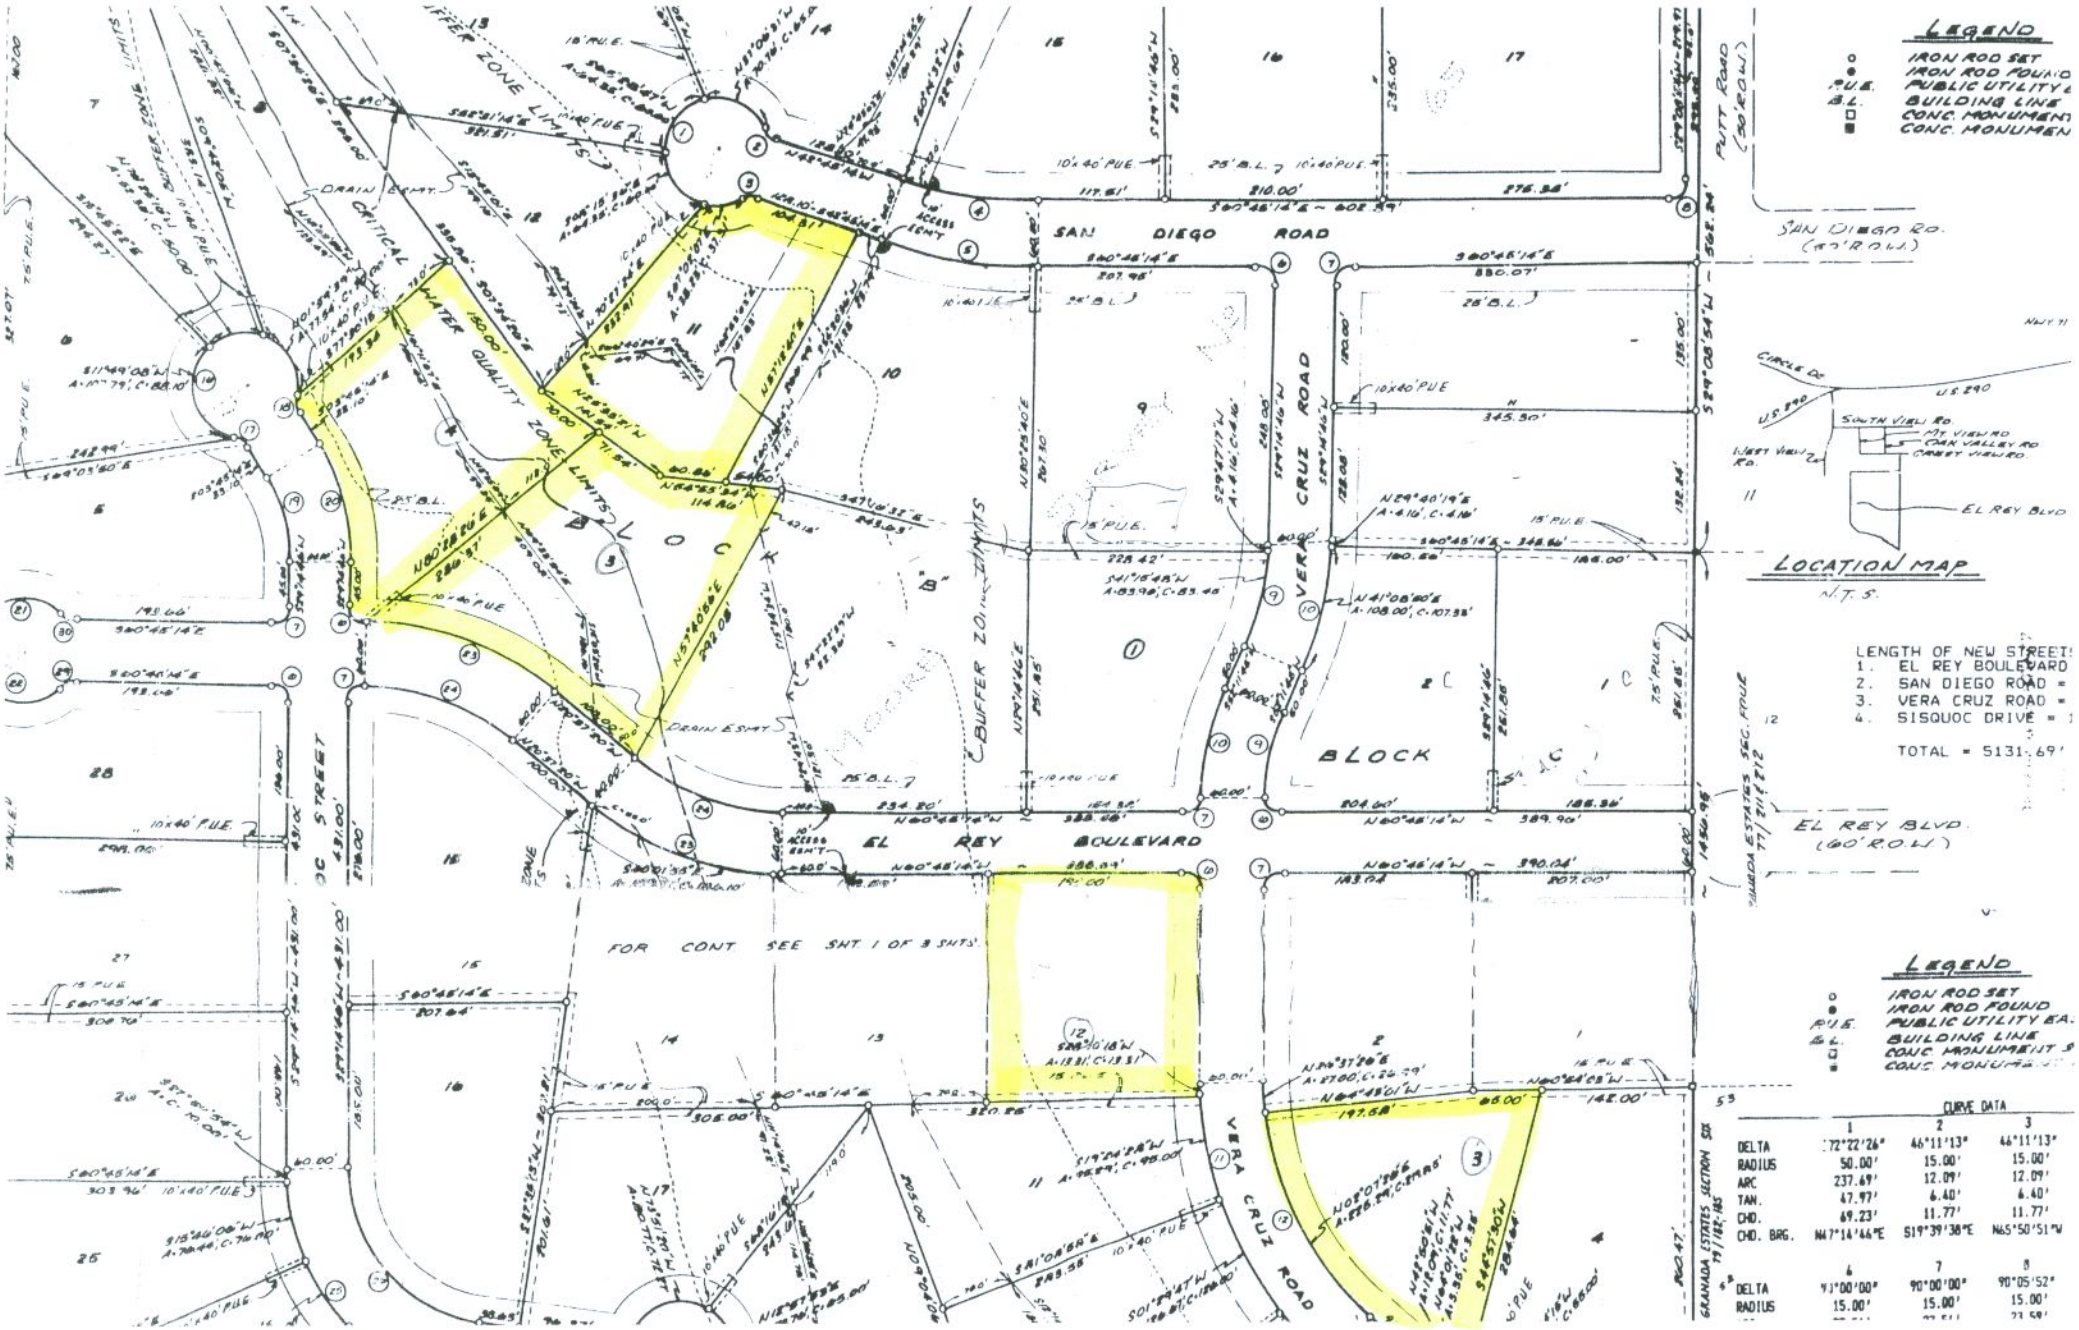
LEGEND
IRON ROD SET
IRON ROD FOUND
P.U.E. PUBLIC UTILITY E
B.L. BUILDING LINE
CONC. MONUMENT
CONC. MONUMEN
SAN DIEGO ROAD
SAN DIEGO RD. (40' R.O.W.)
PUTT ROAD (50' R.O.W.)
VERA CRUZ ROAD
BLOCK "B"
BLOCK
EL REY BOULEVARD
EL REY BLVD. (60' R.O.W.)
DRAIN ESMT.
CRITICAL WATER QUALITY ZONE LIMITS
BUFFER ZONE LIMITS
FOR CONT. SEE SHT. 1 OF 3 SHTS.
LOCATION MAP
N.T.S.
CIRCLE DR.
U.S. 290
SOUTH VIEW RD.
MT. VIEW RD.
OAK VALLEY RD.
CARMET VIEW RD.
WEST VIEW RD.
EL REY BLVD
LENGTH OF NEW STREETS
1. EL REY BOULEVARD
2. SAN DIEGO ROAD =
3. VERA CRUZ ROAD =
4. SISQUOC DRIVE = 1
TOTAL = 5131.69'
GRANADA ESTATES SECTION SIX
79/182-185
LEGEND
IRON ROD SET
IRON ROD FOUND
P.U.E. PUBLIC UTILITY EA
B.L. BUILDING LINE
CONC. MONUMENT S
CONC. MONUMEN
CURVE DATA
1 2 3
DELTA 72°22'26" 46°11'13" 46°11'13"
RADIUS 50.00' 15.00' 15.00'
ARC 237.69' 12.09' 12.09'
TAN. 47.97' 6.40' 6.40'
CHD. 69.23' 11.77' 11.77'
CHD. BRG. N47°14'44"E S19°39'38"E N45°50'51"W
6 7 8
DELTA 90°00'00" 90°00'00" 90°05'52"
RADIUS 15.00' 15.00' 15.00'