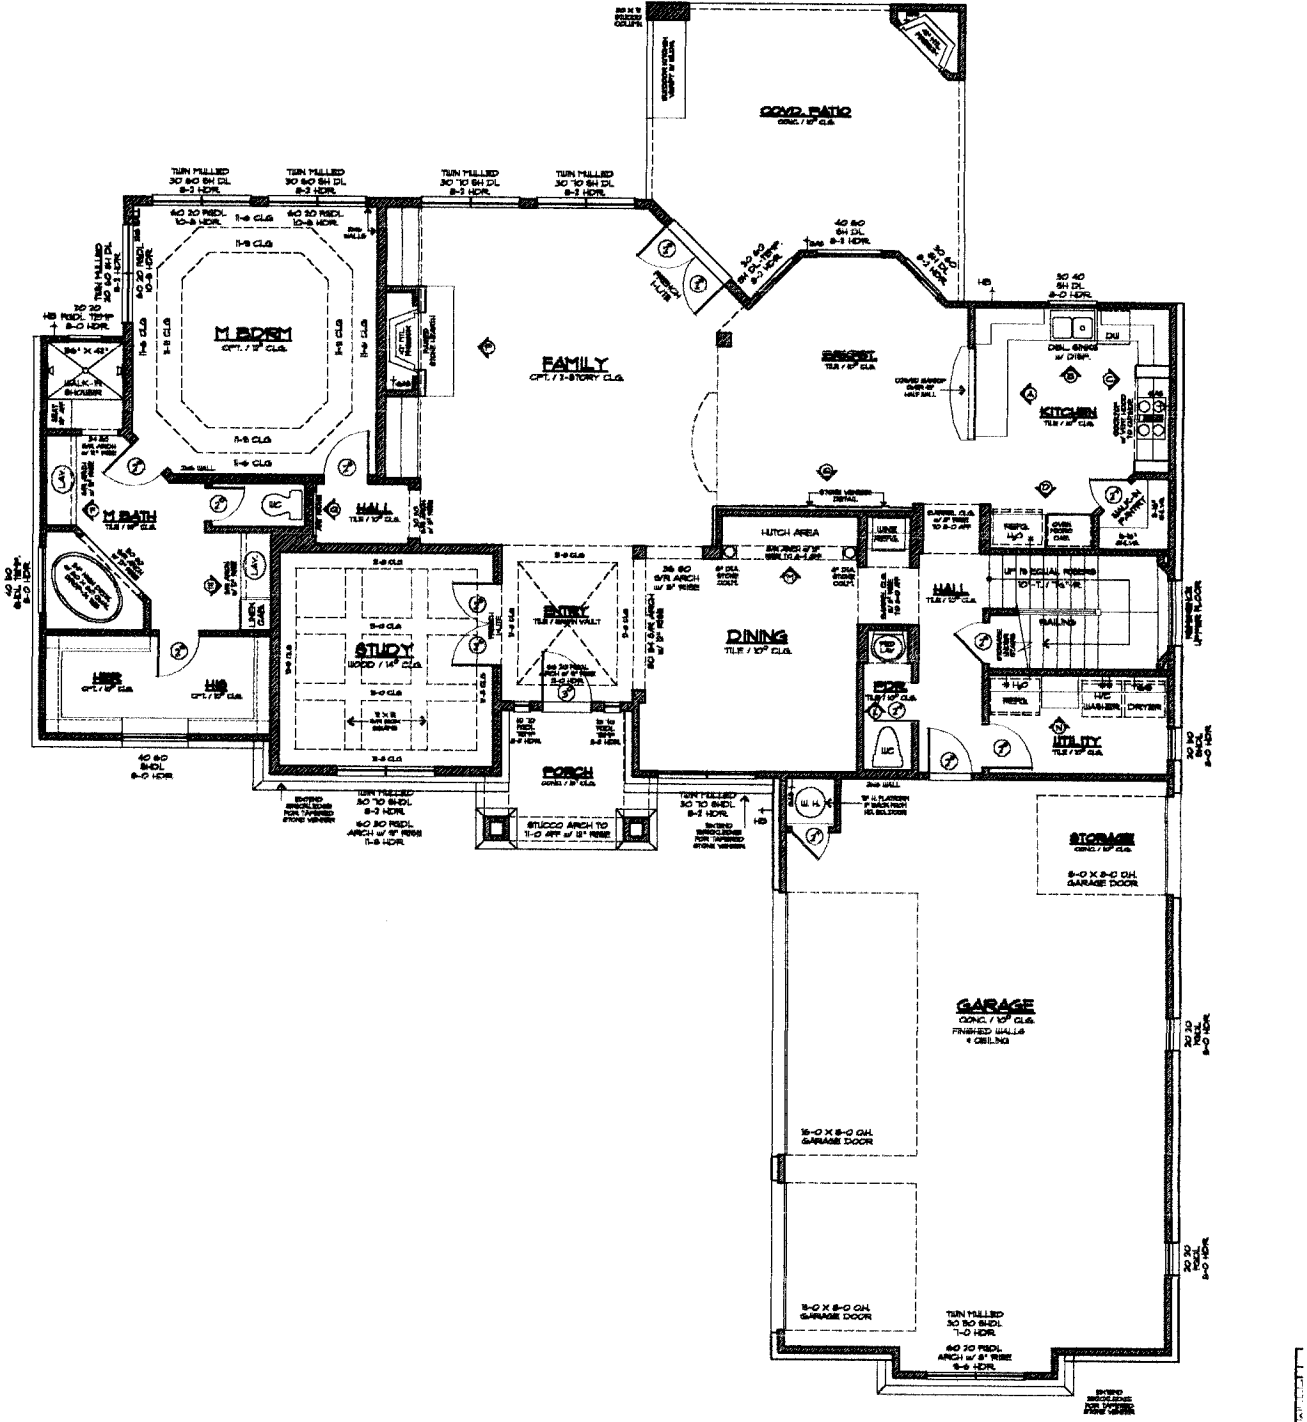
COVD. PATIO
CONC. / 10" CLG.
M. BDRM
CPT. / 12" CLG.
WALK-IN SHOWER
M. BATH
TILE / 10" CLG.
HALL
TILE / 10" CLG.
FAMILY
CPT. / 11-STORY CLG.
BREAKFAST
TILE / 12" CLG.
KITCHEN
TILE / 12" CLG.
DBL. SINKS w/ DISP.
DW
HUTCH AREA
LINE REFRIG.
REFRIG.
OVEN MICROWAVE COMB.
MICRO-WAVE
HALL
TILE / 10" CLG.
UP TO EQUAL RISERS
RAILING
STUDY
WOOD / 14" CLG.
ENTRY
TILE / BARREL VAULT
DINING
TILE / 10" CLG.
BDR.
CPT. / 12" CLG.
HB
CPT. / 12" CLG.
PORCH
CONC. / 12" CLG.
STUCCO ARCH TO 11-0 AFF w/ 12" RISE
EDR.
TILE / 10" CLG.
WC
UTILITY
TILE / 12" CLG.
REFRIG.
W/C WASHER
DRYER
W. H.
STORAGE
CONC. / 10" CLG.
8-0 X 8-0 O.H. GARAGE DOOR
GARAGE
CONC. / 10" CLG.
FINISHED WALLS & CEILING
16-0 X 8-0 O.H. GARAGE DOOR
16-0 X 8-0 O.H. GARAGE DOOR
TWIN MULLED 30 30 8H DL 7-0 HDR.
40 20 RSDL ARCH w/ 8" RISE 8-6 HDR.
TWIN MULLED 30 60 8H DL 8-2 HDR.
TWIN MULLED 30 70 8H DL 8-2 HDR.
40 20 RSDL 10-8 HDR.
40 60 8H DL 8-2 HDR.
30 40 8H DL 8-0 HDR.
40 60 8H DL 8-0 HDR.
30 30 8H DL 8-0 HDR.
40 20 RSDL ARCH w/ 9" RISE 11-8 HDR.
40 20 RSDL ARCH w/ 8" RISE 8-6 HDR.
30 30 RSDL 8-0 HDR.
30 30 TSDL 8-0 HDR.
30 30 TSDL 8-0 HDR.
UPPER FLOOR